



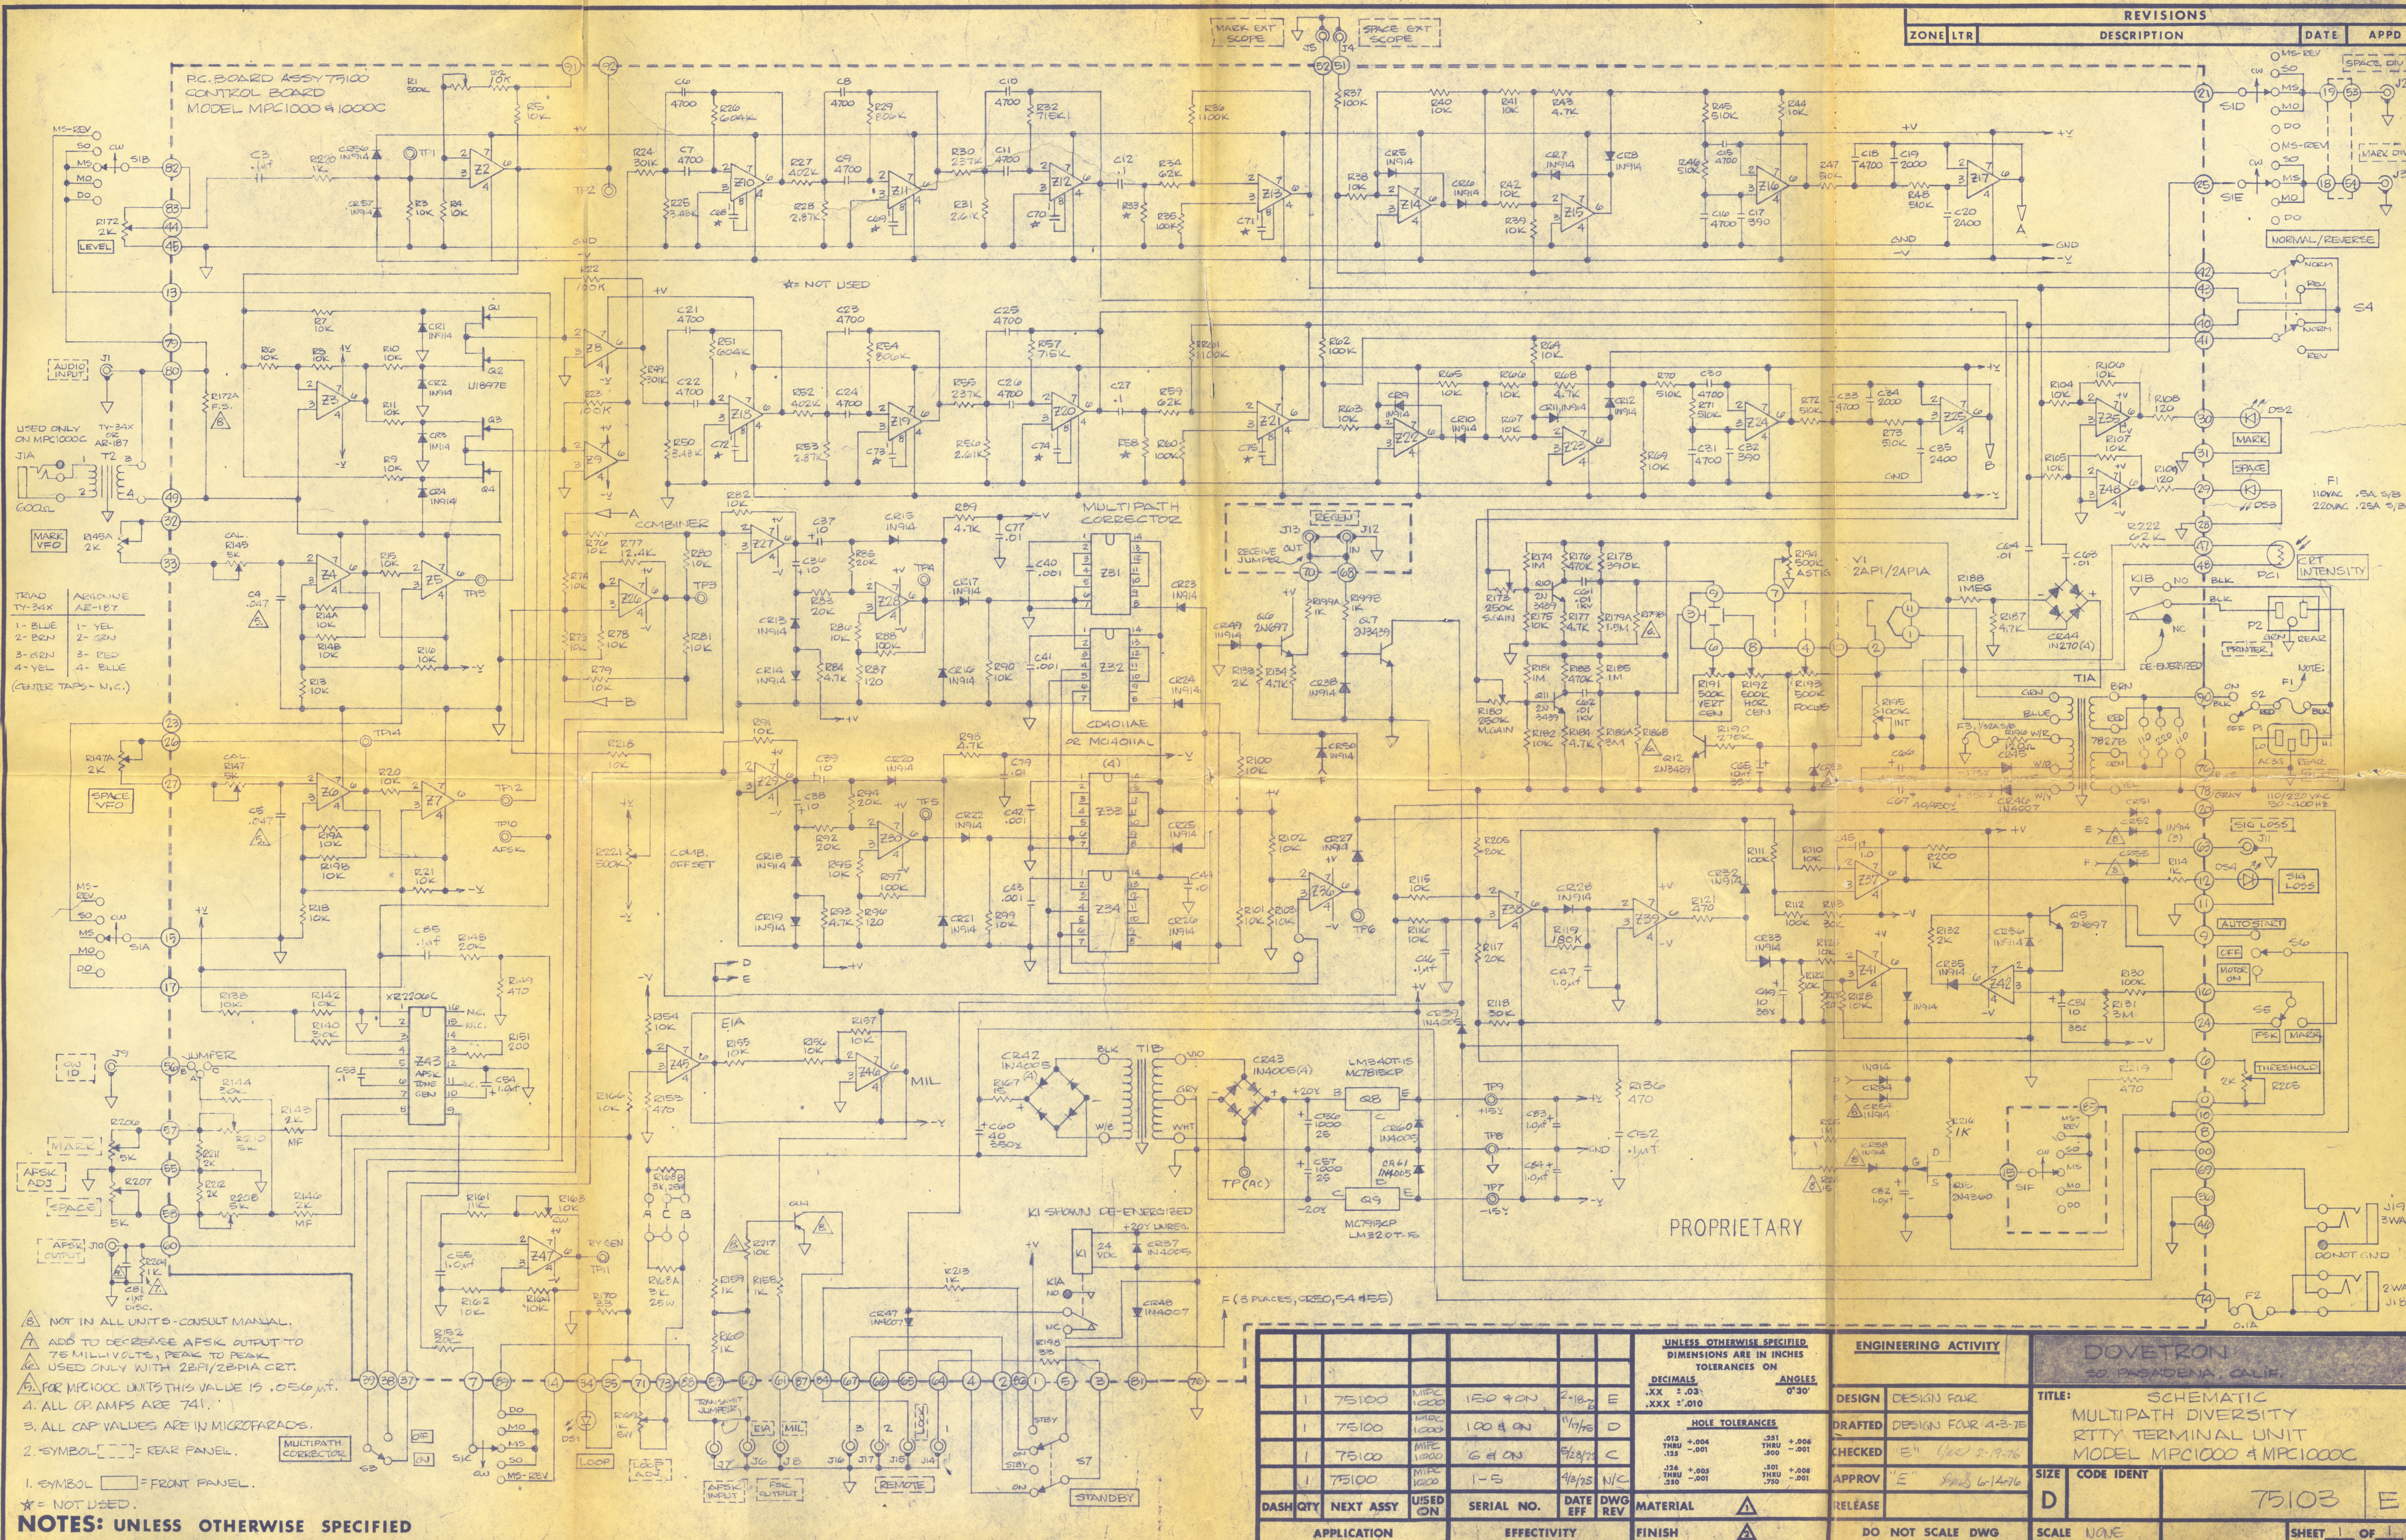

ZONE		LTR		DESCRIPTION		DATE	APPD
------	--	-----	--	-------------	--	------	------

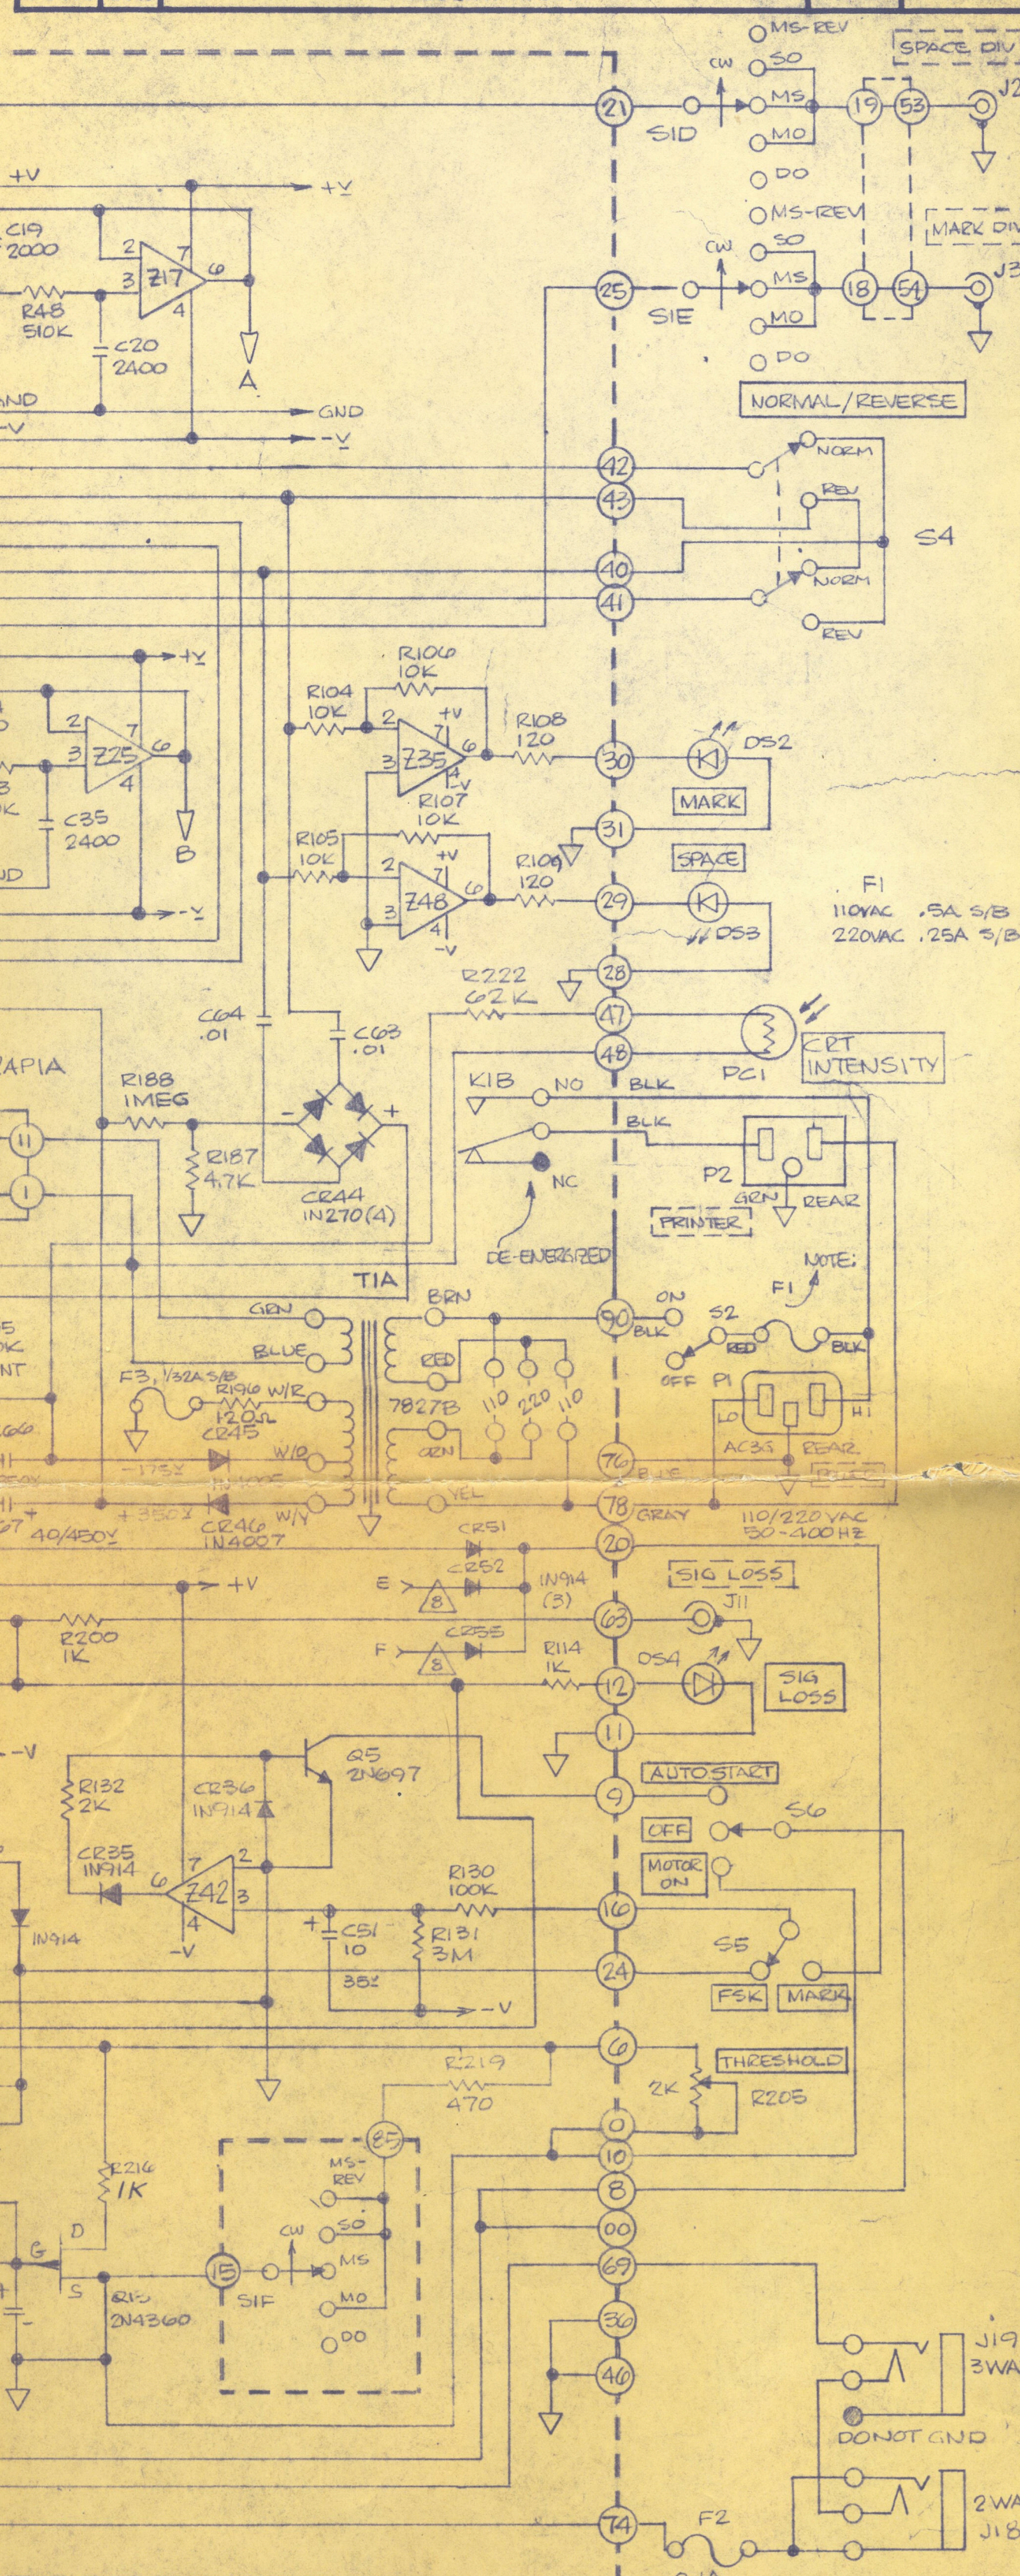


NOT IN ALL UNITS-CONSULT MANUAL.
ADD TO DECREASE AFSK OUTPUT TO 75 MILLIVOLTS, PEAK TO PEAK.
USED ONLY WITH 2BPI/2BPIA CRT.
FOR MPC1000 UNITS THIS VALUE IS .056 μ f.
ALL CAP VALUES ARE IN MICROFARADS.
2. SYMBOL [] = REAR PANEL.
1. SYMBOL [] = FRONT PANEL.
* = NOT USED.

NOTES: UNLESS OTHERWISE SPECIFIED

UNLESS OTHERWISE SPECIFIED, DIMENSIONS ARE IN INCHES TOLERANCES ON				ENGINEERING ACTIVITY		DOVETRON 30 PASADENA, CALIF.	
DECIMALS .XX ±.03 .XXX ±.010				ANGLES 0°30'		TITLE: SCHEMATIC MULTIPATH DIVERSITY RTTY TERMINAL UNIT MODEL MPC1000 & MPC1000C	
HOLE TOLERANCES .013 THRU .125 +.004 .125 THRU .250 +.005				DESIGN DESIGN FOUR 4-3-75		SIZE CODE IDENT	
.250 THRU .500 +.006 .500 THRU .750 +.008				DRAFTED DESIGN FOUR 4-3-75		D	
.750 THRU 1.000 +.008 1.000 THRU 1.500 +.010				CHECKED E 1/10/76		75103 E	
1.500 THRU 2.000 +.010 2.000 THRU 2.500 +.012				APPROV E 1/10/76		SHEET 1 OF 1	
2.500 THRU 3.000 +.012 3.000 THRU 3.500 +.015				RELEASE		DO NOT SCALE DWG	
3.500 THRU 4.000 +.015 4.000 THRU 4.500 +.018				APPLICATION		EFFECTIVITY	
4.500 THRU 5.000 +.018 5.000 THRU 5.500 +.020				FINISH		SCALE	

REVISIONS				
ZONE	LTR	DESCRIPTION	DATE	APPD
ALL	E	REWORK PER ENG. EVALUATION	3/6/76	

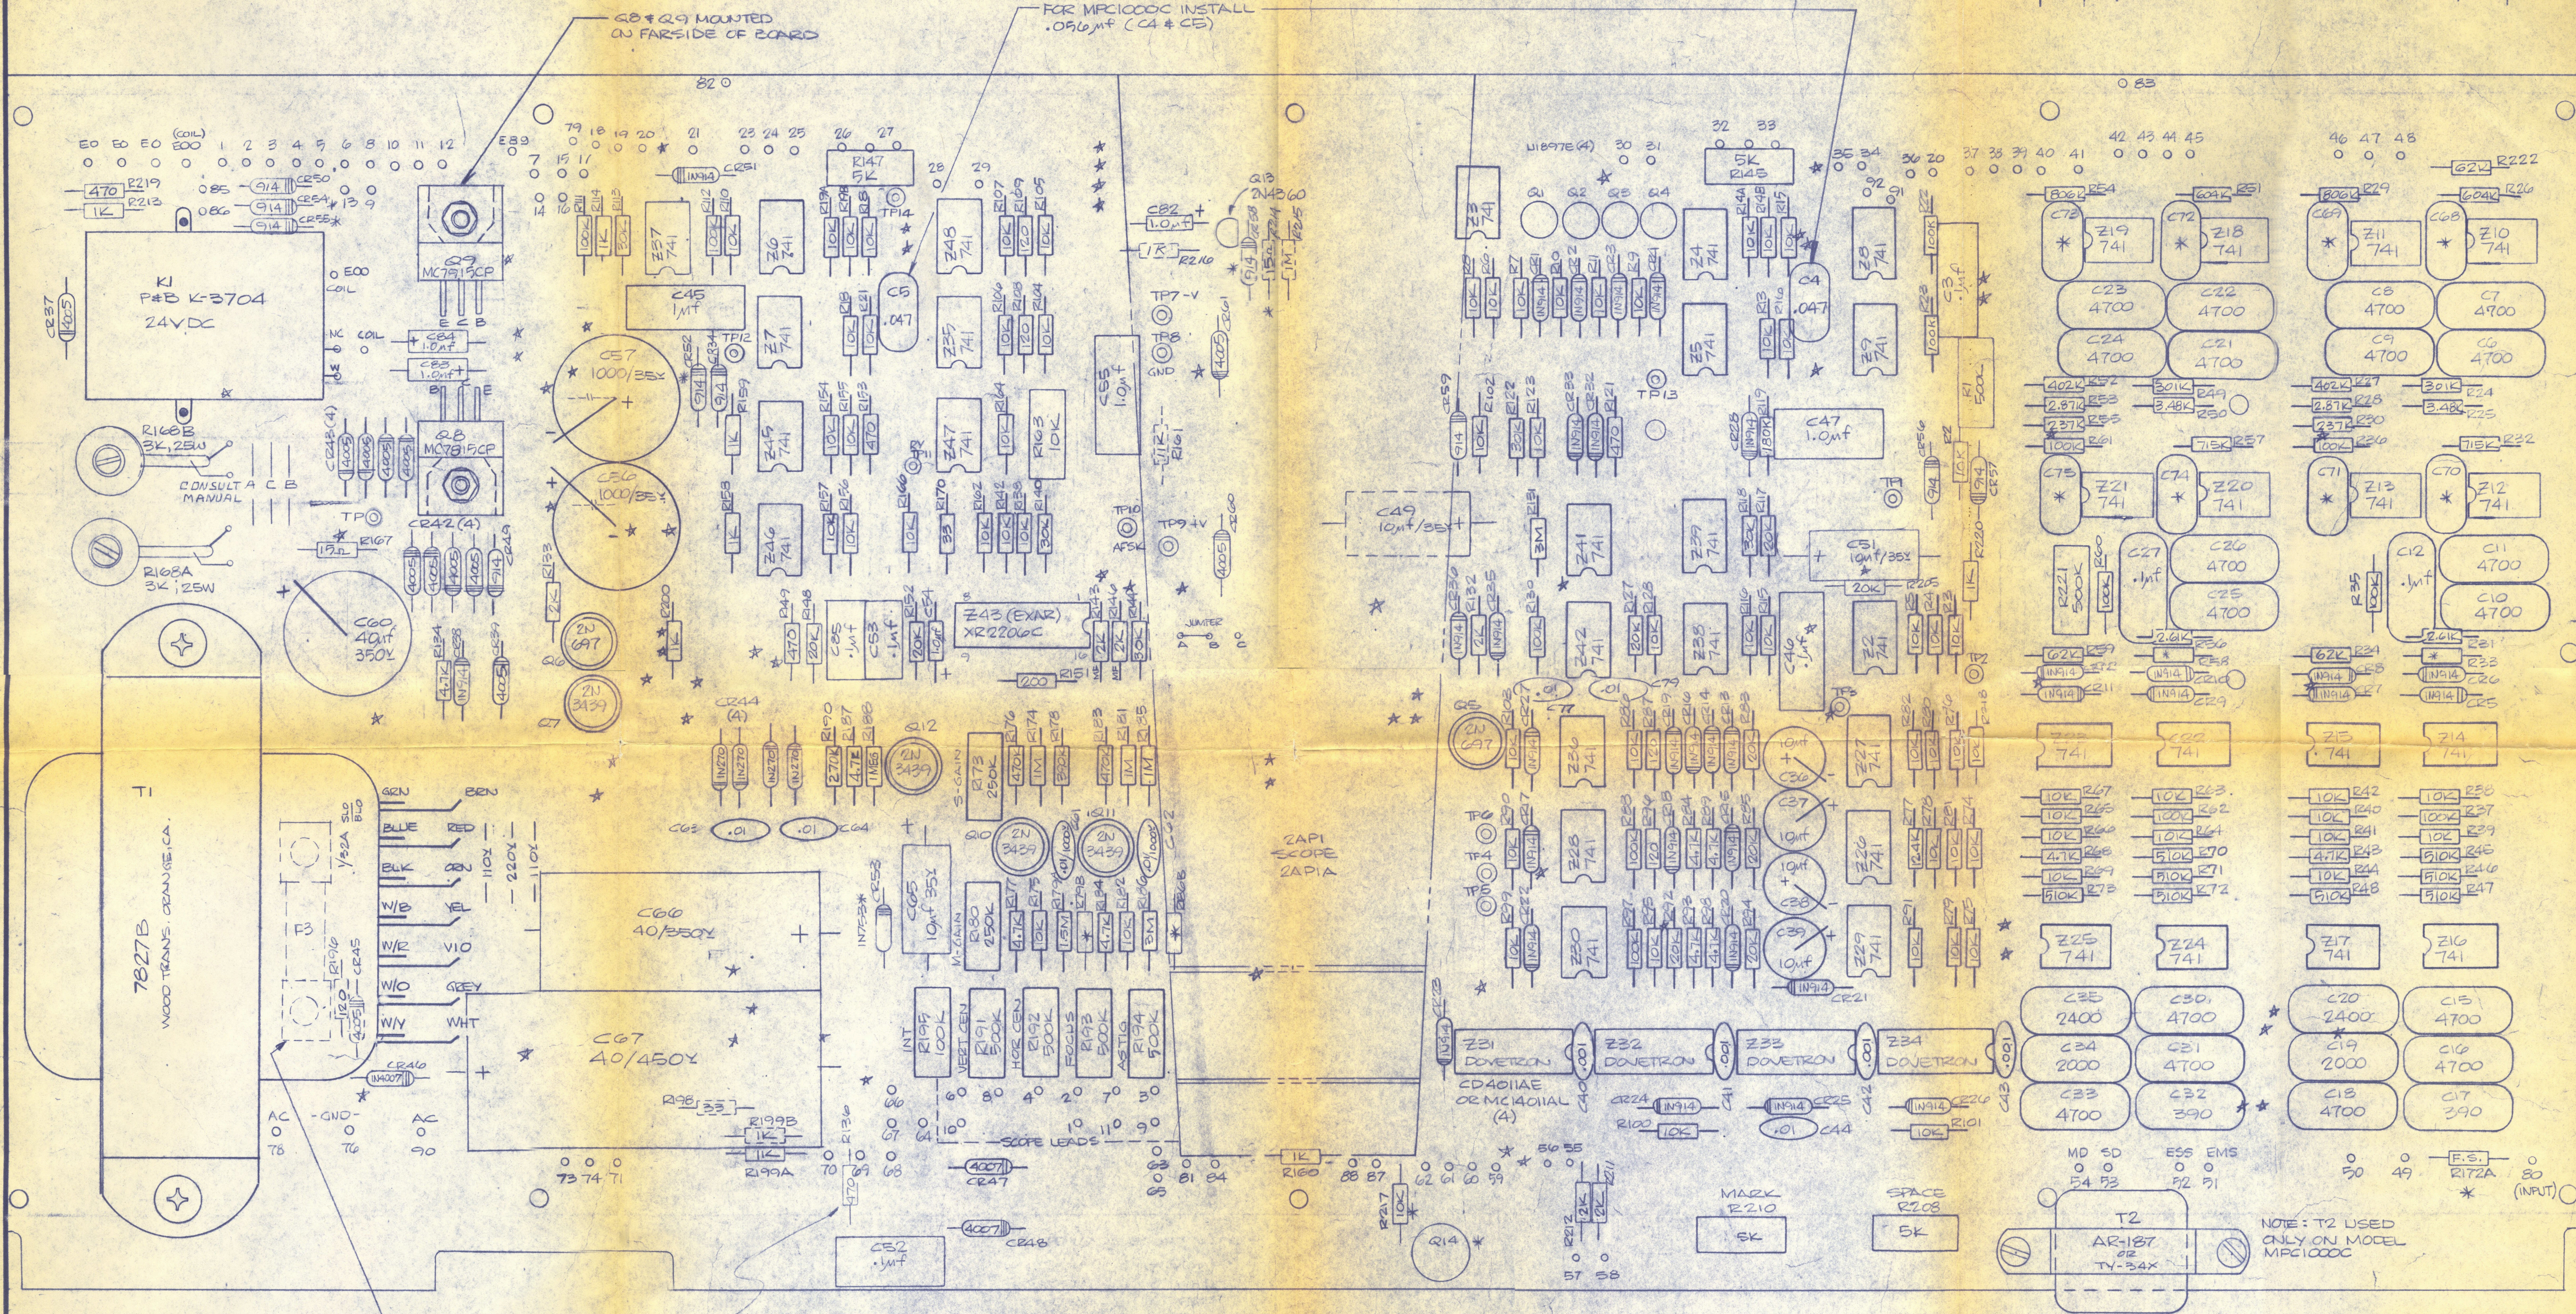

FINISH (IF APPLICABLE)
MF = 1% 1/4W METAL FILM RN55D
* = FEED THRU HOLES ONLY
* = THESE COMPONENTS NOT USED IN STD UNIT.
MATL (IF APPLICABLE)

MOUNT FAR SIDE

SLEEVED JUMPER

SCOPE LEADS COLOR CODE			
ZAPI - ZAPIA		ZBPI / ZBPIA / ZBPII	
1 BRN	7 VIO	1 BRN	7 GREY
2 RED	8 GREY	2 ORN	8 WHT
3 ORN	9 WHT	3 BLK	9 BLUE
4 YEL	10 ELK	4 YEL	10 RED
6 BLUE	11 W/BRN	6 VIO	11 W/RED

	</
--	--	----

NOTES: UNLESS OTHERWISE SPECIFIED

